LIBERTY LAKE COMMUNITY CHURCH

Liberty Lake, Washington

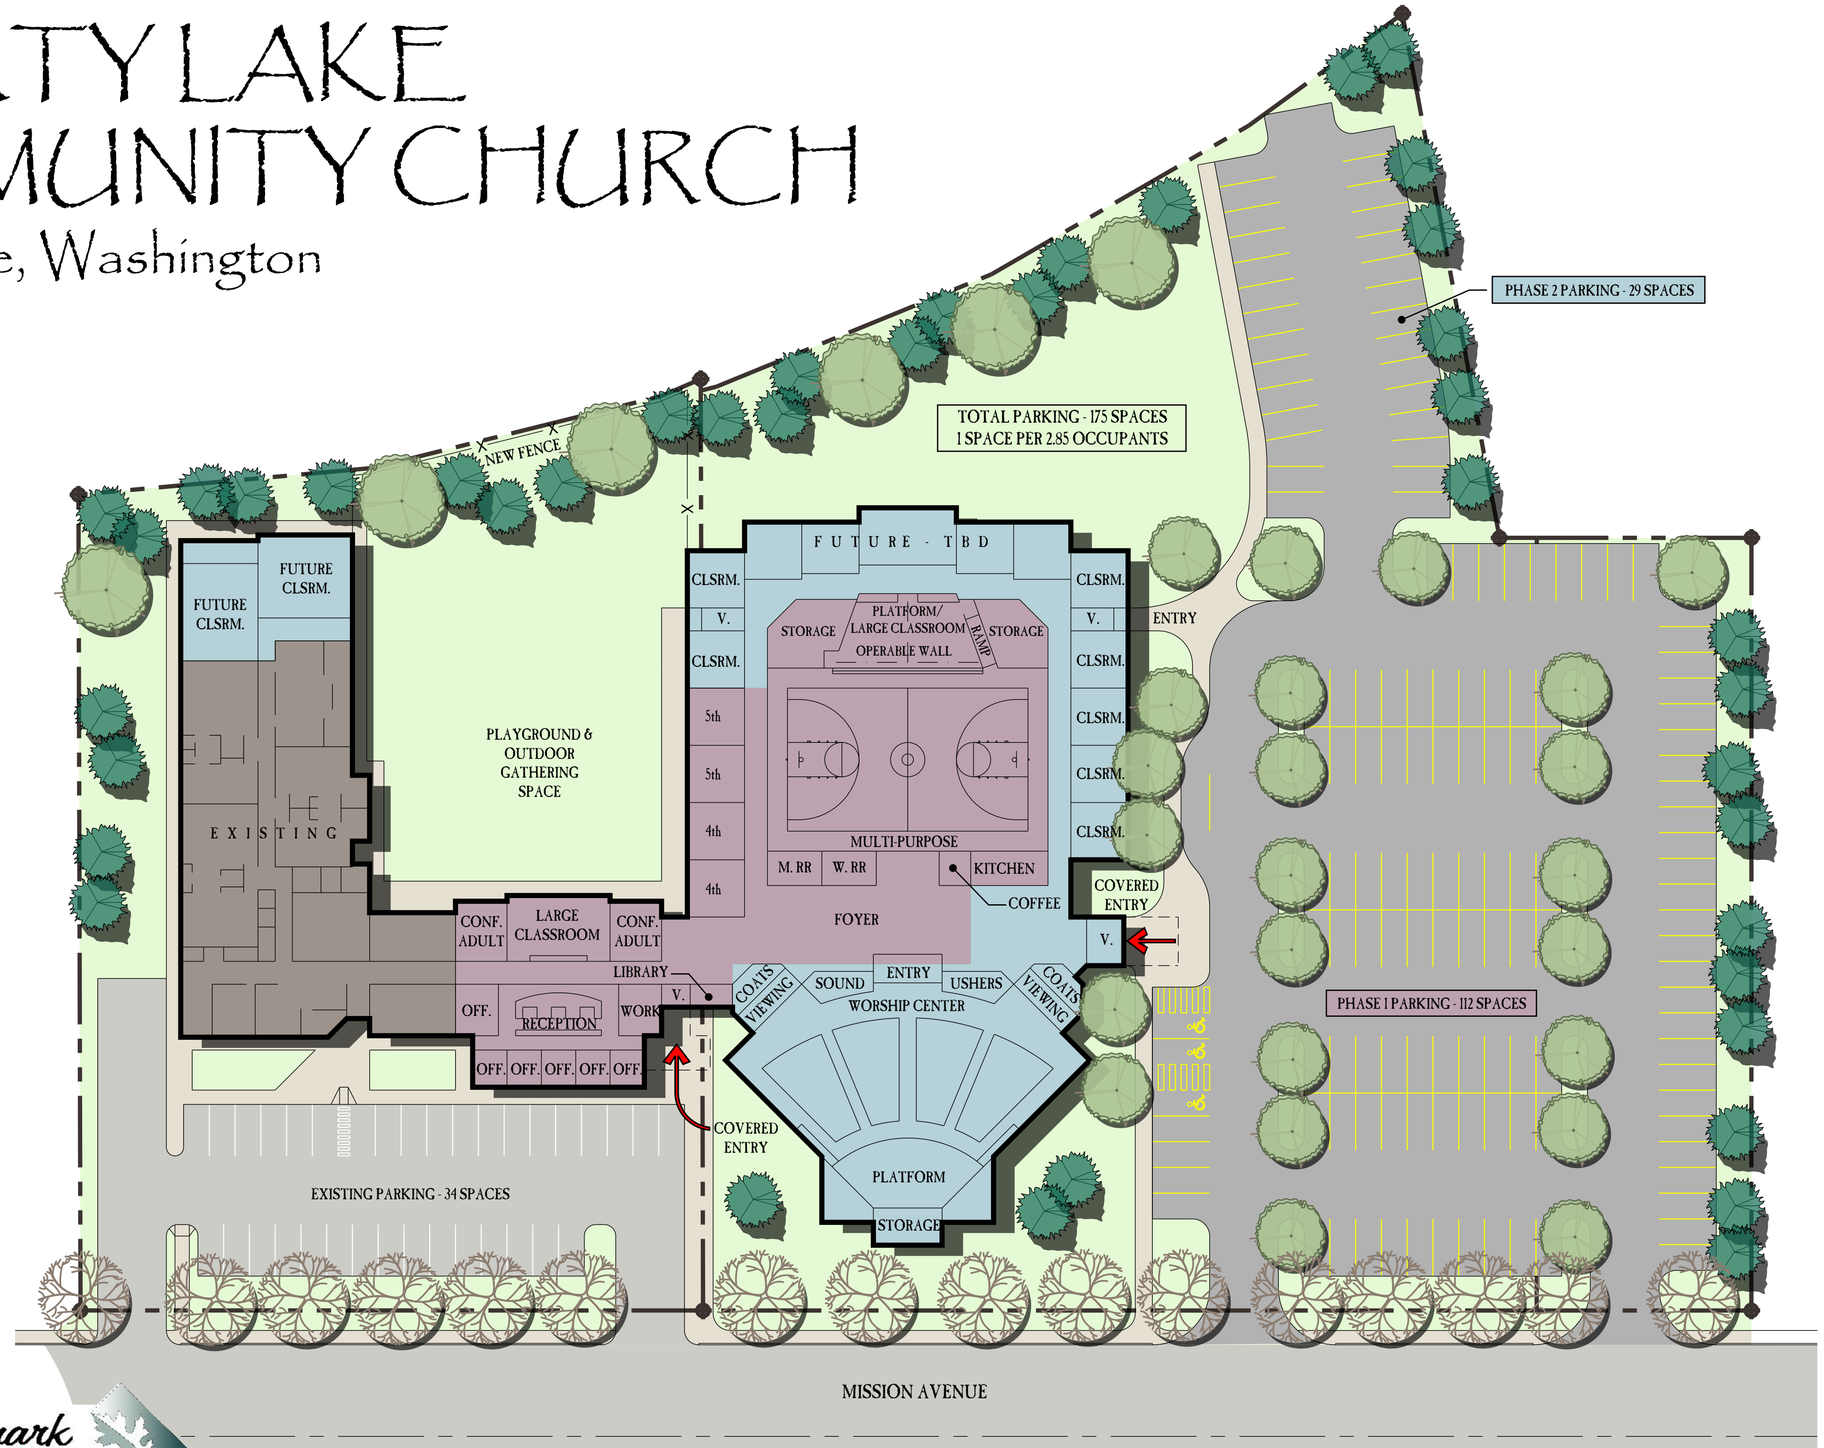

Architects West inc.
710 E. Lakeside Avenue
Coeur d'Alene, ID 83814
Ph (208) 667-9462, Fx (208) 667-5131
Email: awinc@architectswest.com

Landmark Landscape Architects
SITE DESIGN ◆ LAND PLANNING ◆ RECREATION ◆ IRRIGATION ◆ LANDSCAPE
Web Site: www.landmark-aw.com

DATE: MAY 2006

SITE PLAN • FLOOR PLAN

0 15 30 60
ONE INCH = THIRTY FEET

N MASTER PLAN